



$$\text{TS} = \frac{\text{km} \quad 1+088,672}{82,960 \text{ m}}$$

km	1+083,455
H	= 156,523 m
T	= 3,000 m
f	= 0,029 m
TS	= 82,786 m

km	1+076,672
H	= -266,667 m
T	= 2,000 m
f	= -0,008 m
TS	= 82,820 m

km	1+018,213
H	= 555,556 m
T	= 5,000 m
f	= 0,023 m
TS	= 82,235 m

km	1+003,134
TS =	82,356 m

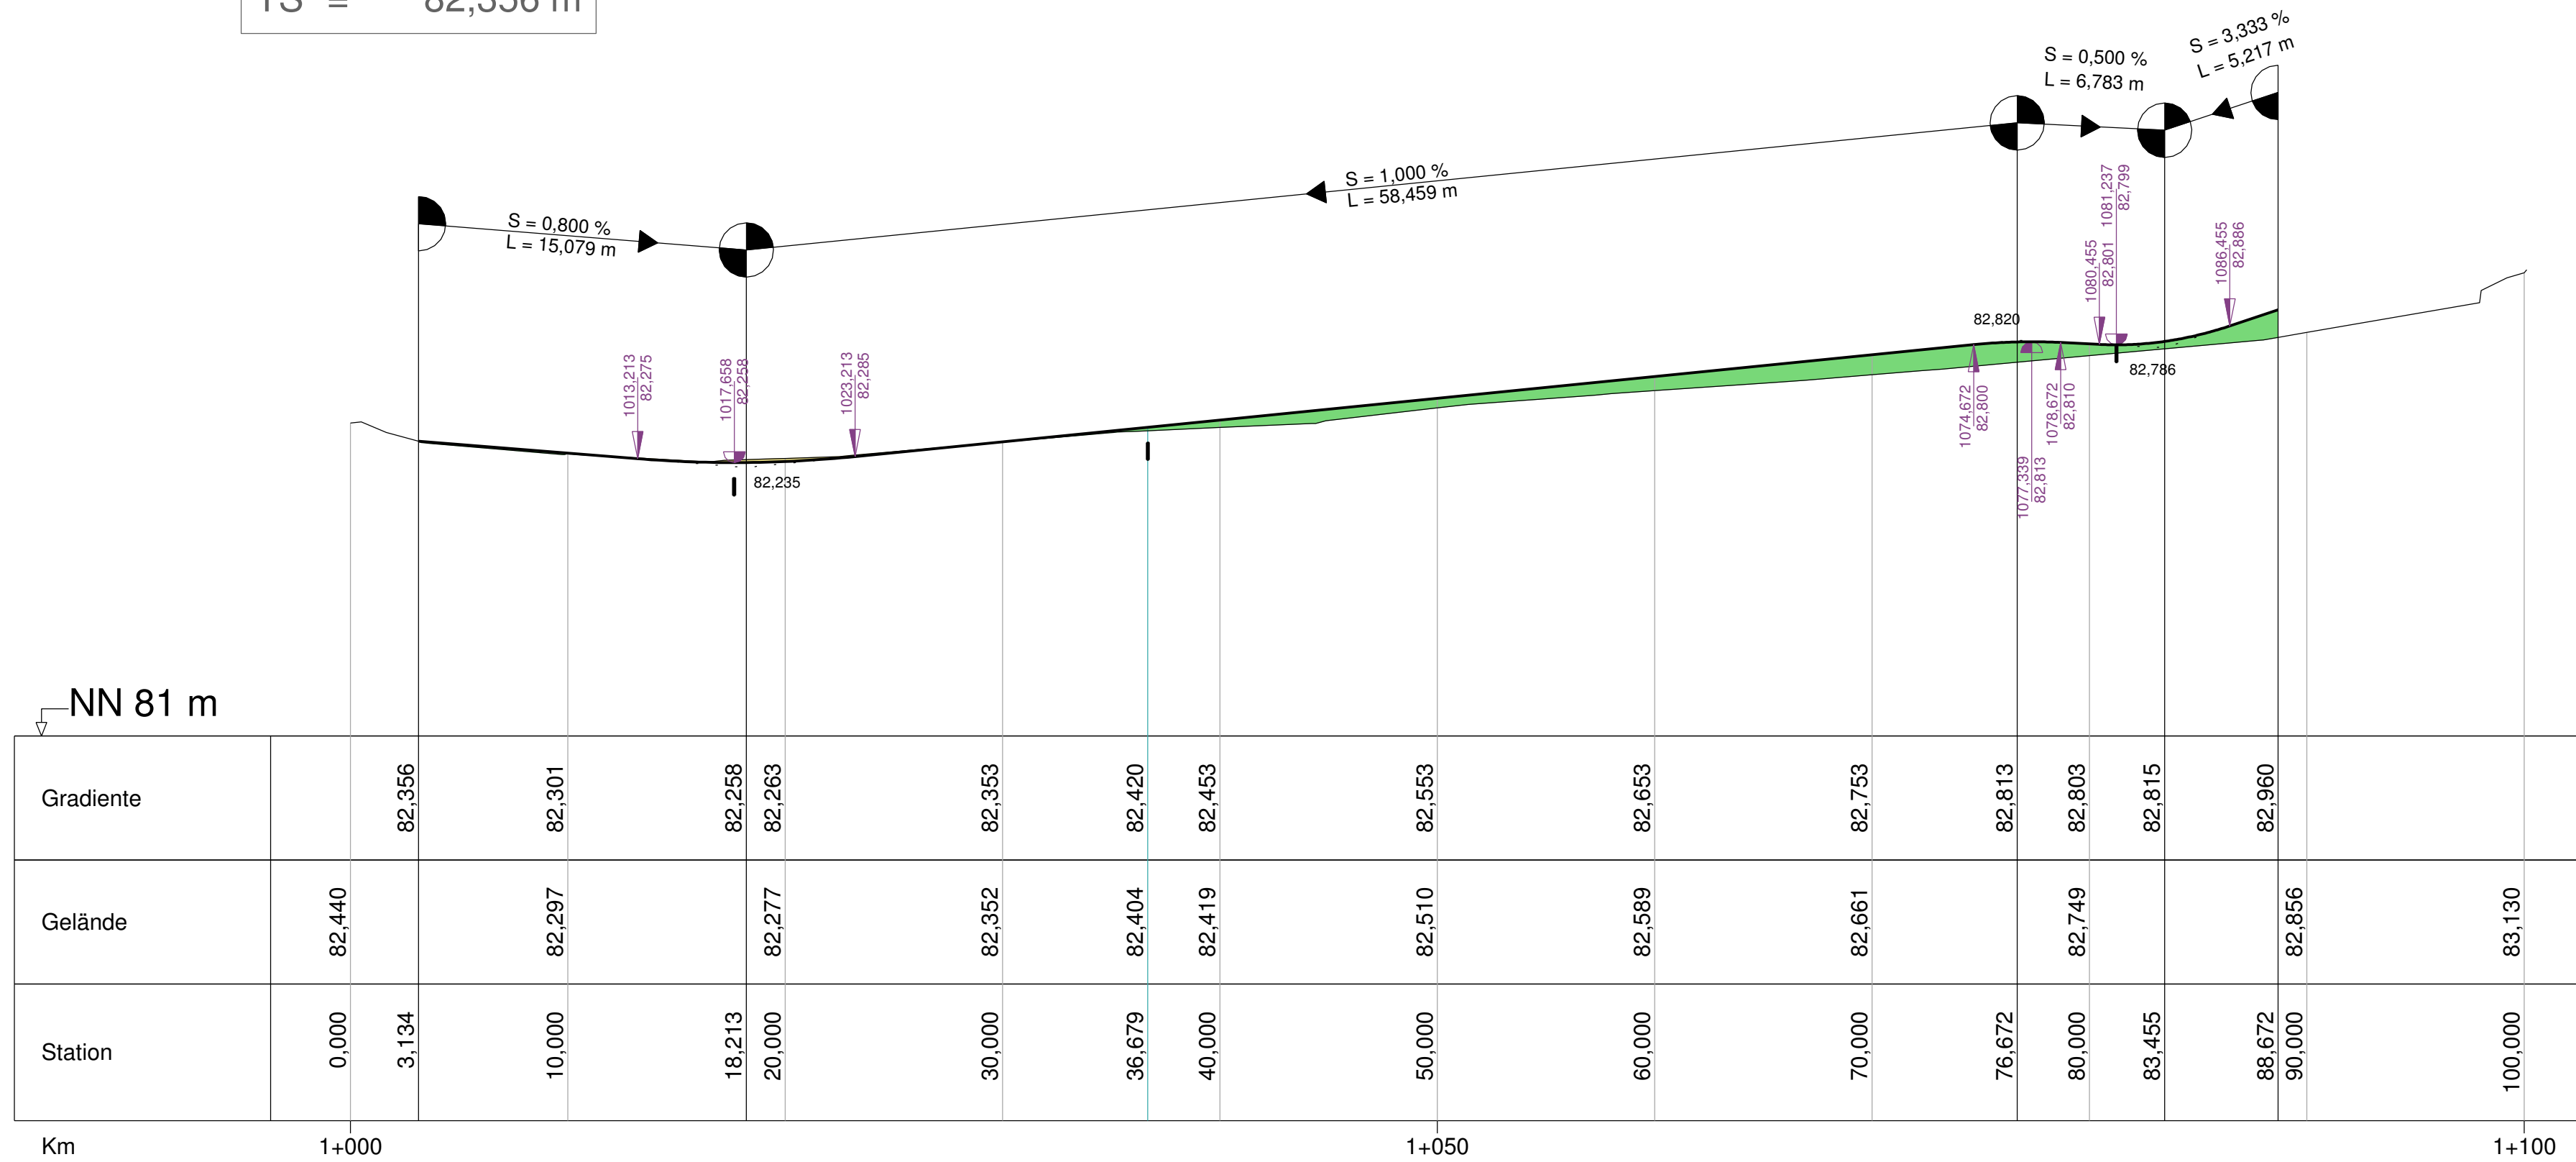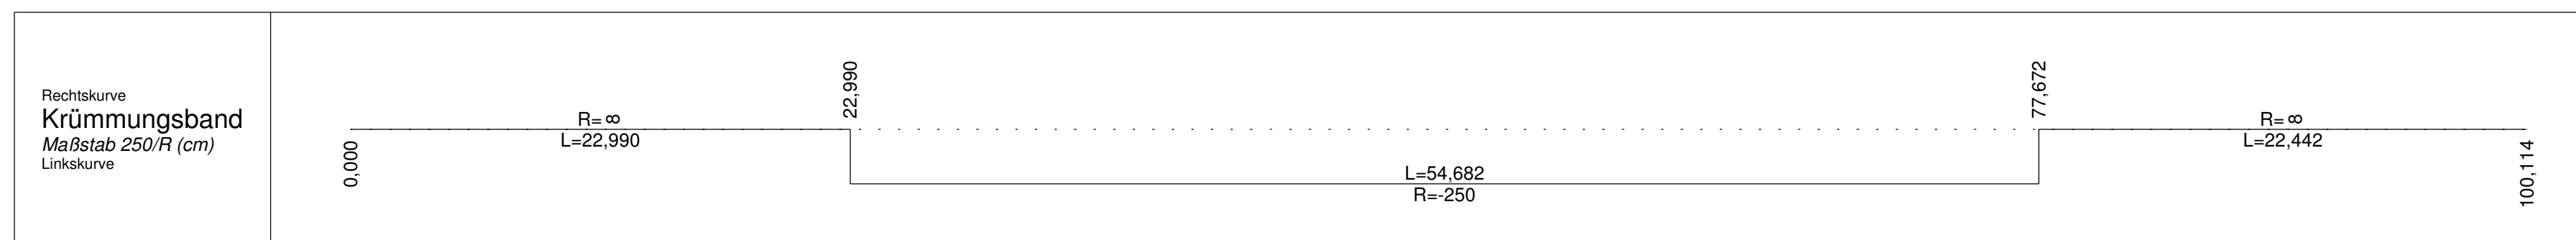

Index:	Datum:	Name:	Art der Änderung:
Stadt		Braunschweig Fachbereich Tiefbau und Verkehr Abt. Straßenplanung und -neubau Bohlweg 30 38100 Braunschweig	An den Gärtnerhöfen 2-HP-An den Gärtnerhöfen 03.02.2026 kurika
An den Gärtnerhöfen			Maßstab: 1 : 250/25
			Blatt Nr.: 2.1
Planart:	Höhenplan		
bearbeitet	Datum: 22.01.2026	Name:	geprüft: Braunschweig, den02.02.2026 gez. i. A. Dipl.-Ing.
gezeichnet	22.01.2026		
mitgez.:			